This document must not be copied without our written confirmation and its contents must not be viewed third party to unauthorized purpose. UNIS, a.s.

B.L.CONN.	BRANCH NAME	DN	PN	MATERIAL

№	PIPE
1"	46-1"-SCH0010
2"	58-2"-SCH0008
6"	36-6"-SCH0012
6"	49-6"-SCH0012
6"	50-6"-SCH0012

3D ISOVIEW

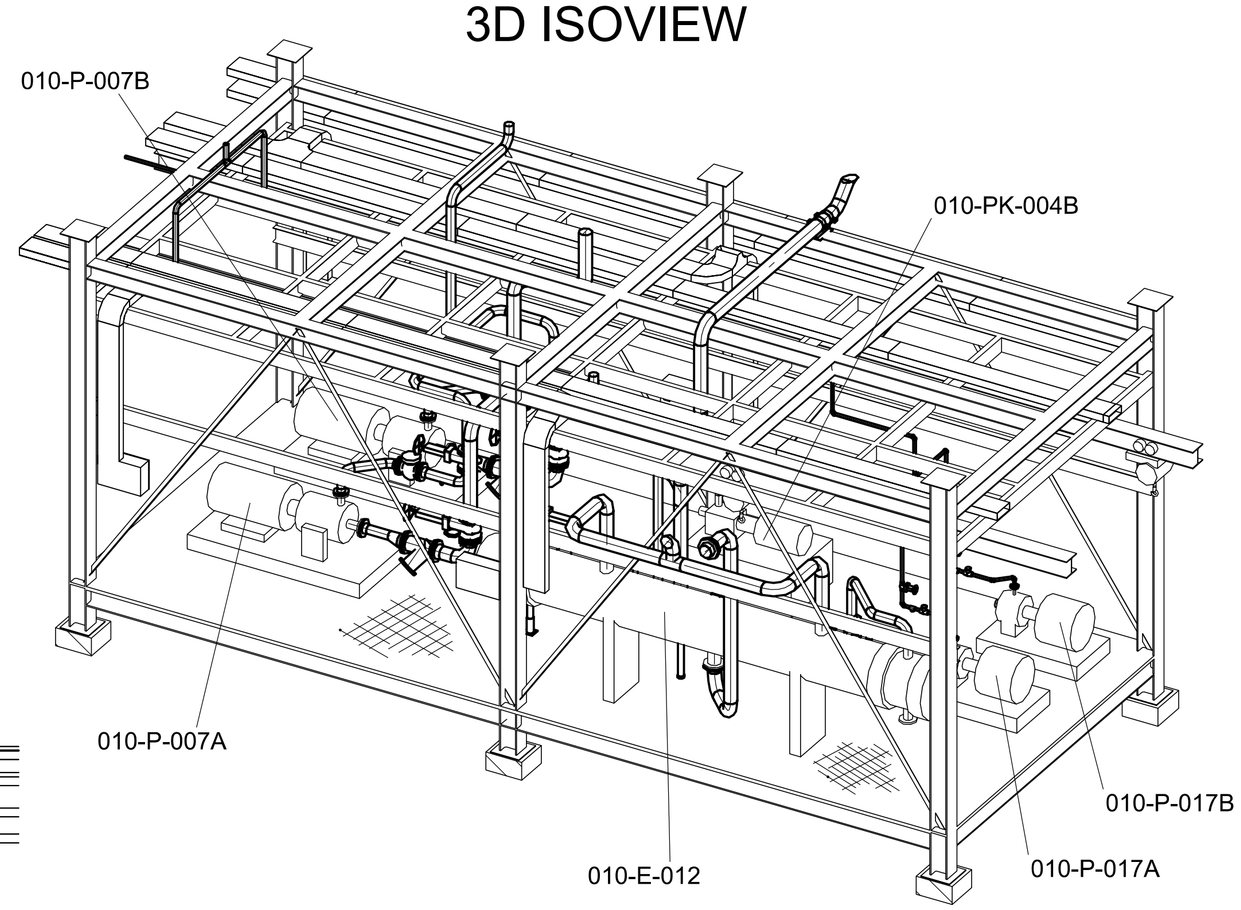

EAST VIEW

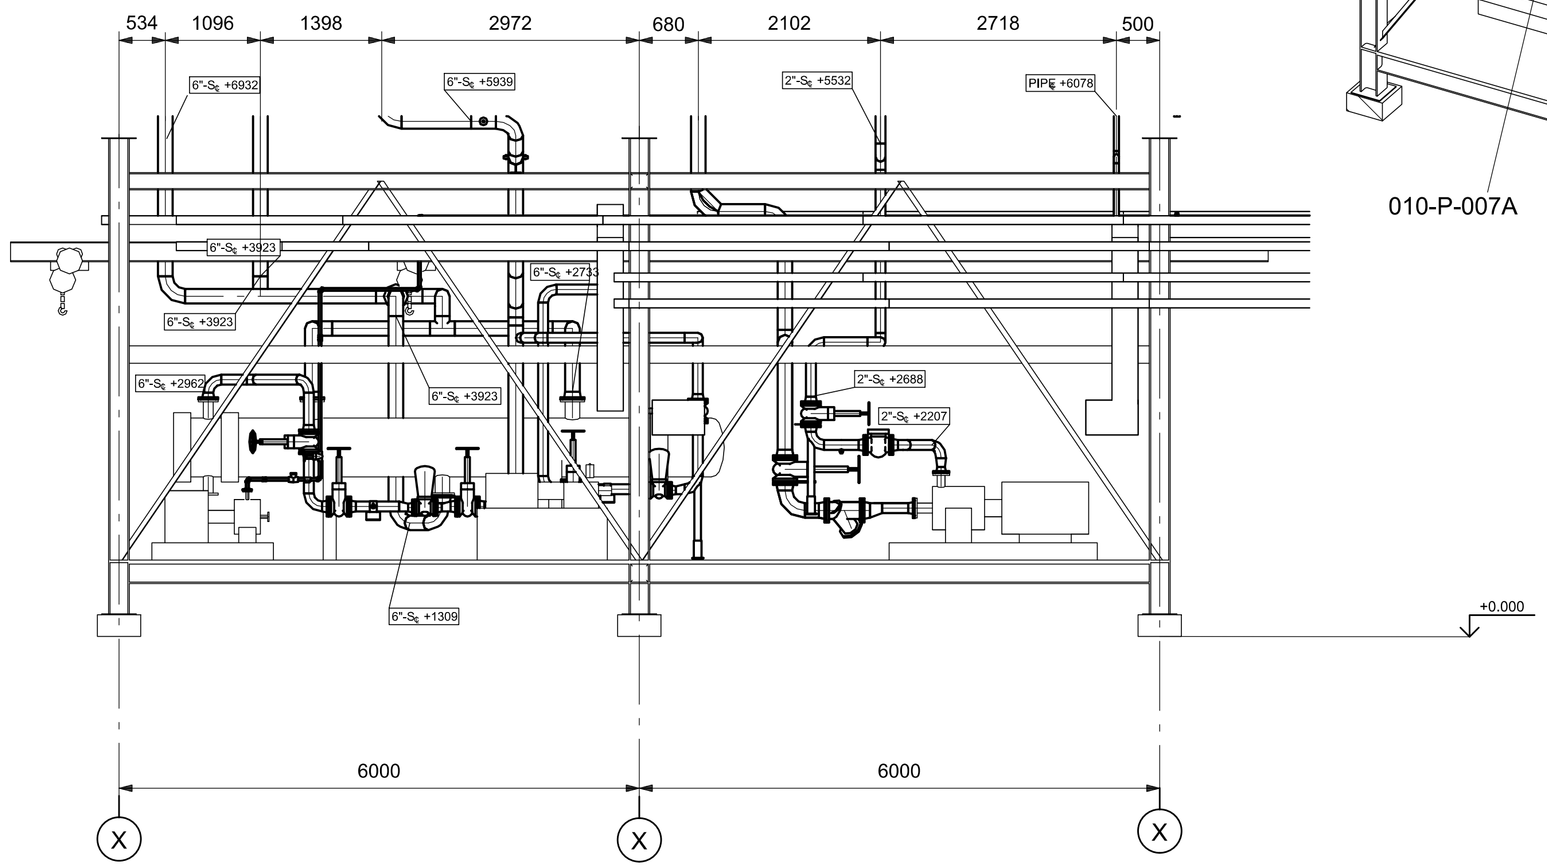

WEST VIEW

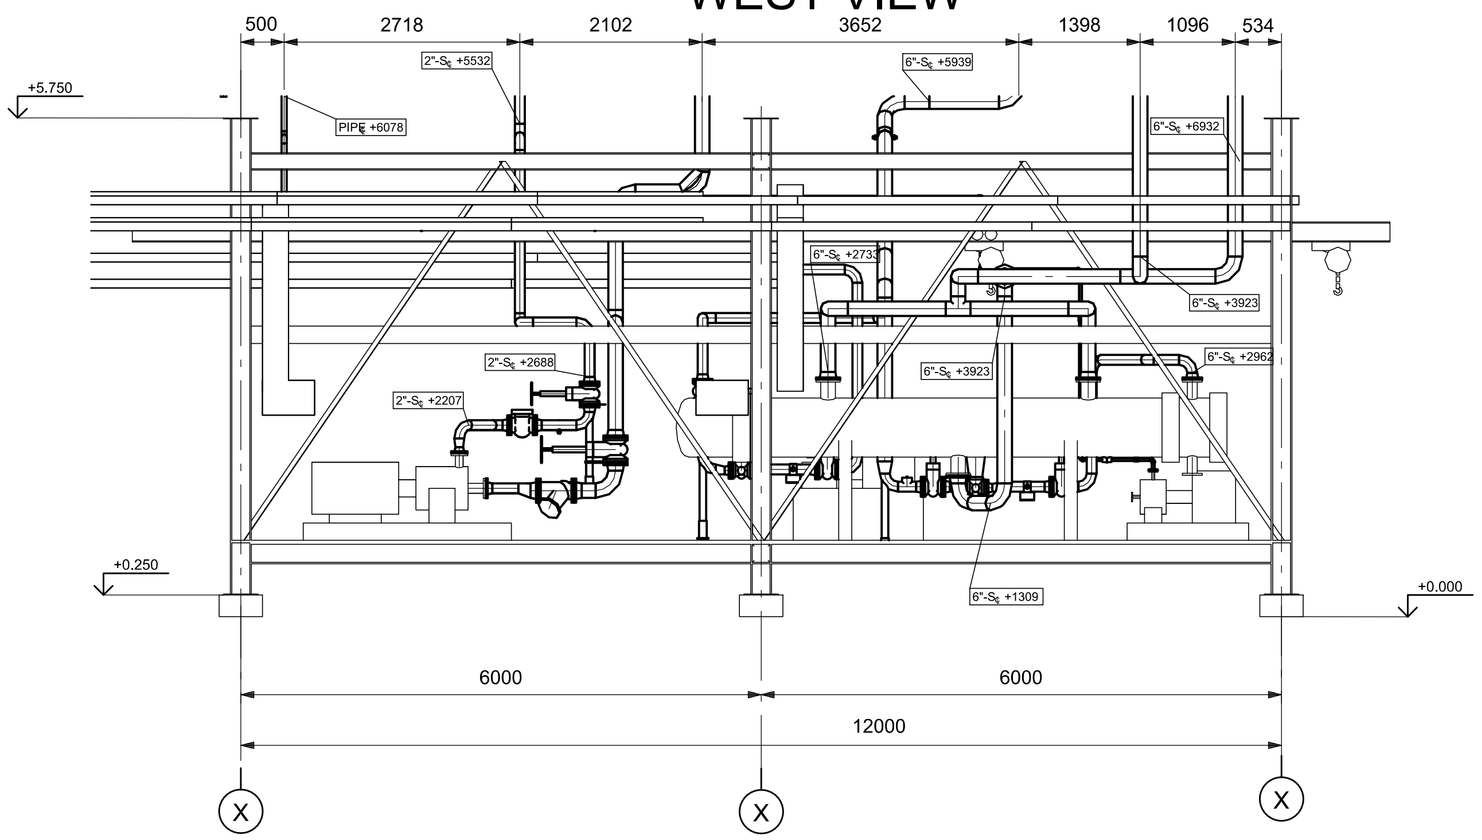

NORTH VIEW

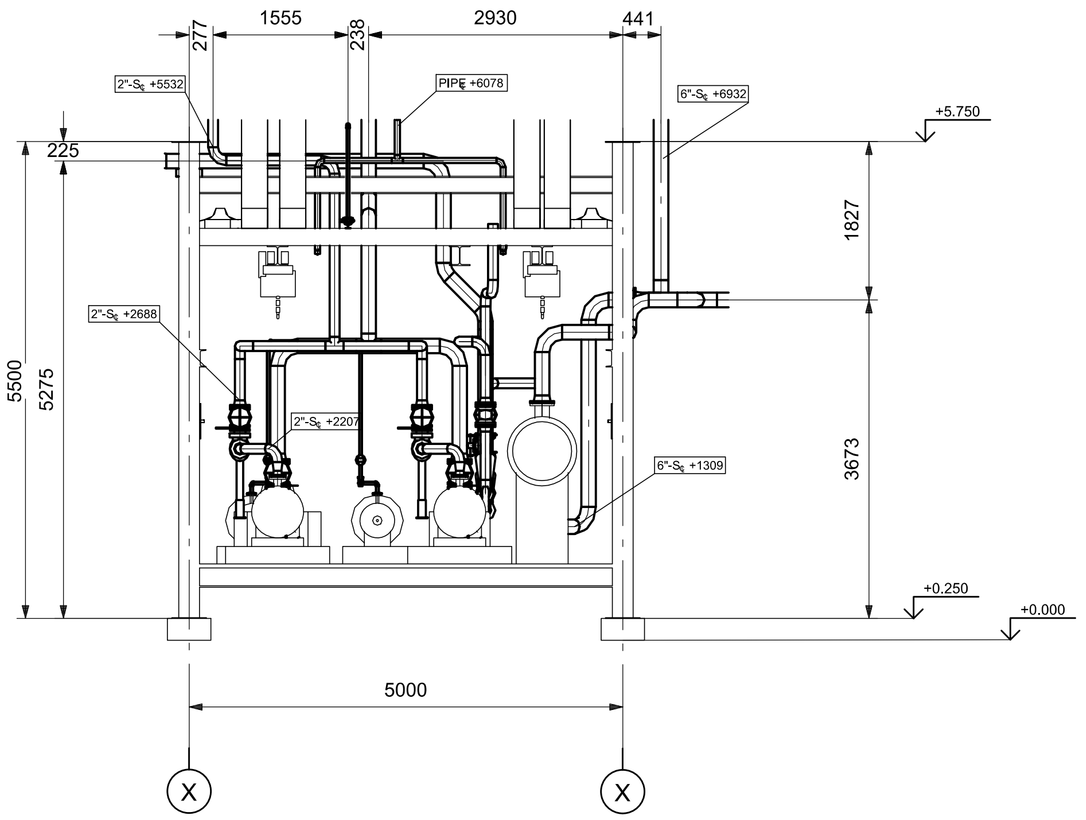

KEY PLAN

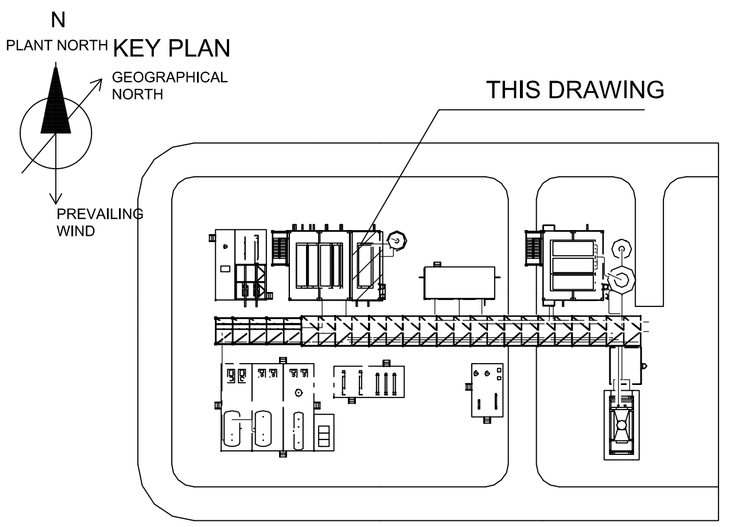

GENERAL NOTES

±0,00 = XXXm AMSL (ABOVE MEAN SEA LEVEL)

Rev.	Date	Description	Designed	Checked	Approved
A	11/02/14	stext	phyncica		

Client: Ltd.		Unit: CDU UNIT 010			
Job: 12K BPD OIL REFINERY PROJECT - GUINEA		Title: MODULE 008 MODULAR CONCEPT			Copy No.
Scale: 1:50	Documentation Stage: Detail Design	Number: 20GUMR_MOD008	Rev.: A	Sheet: 1	Sheets:

File : 20GUMR_MOD008 .DWG A1